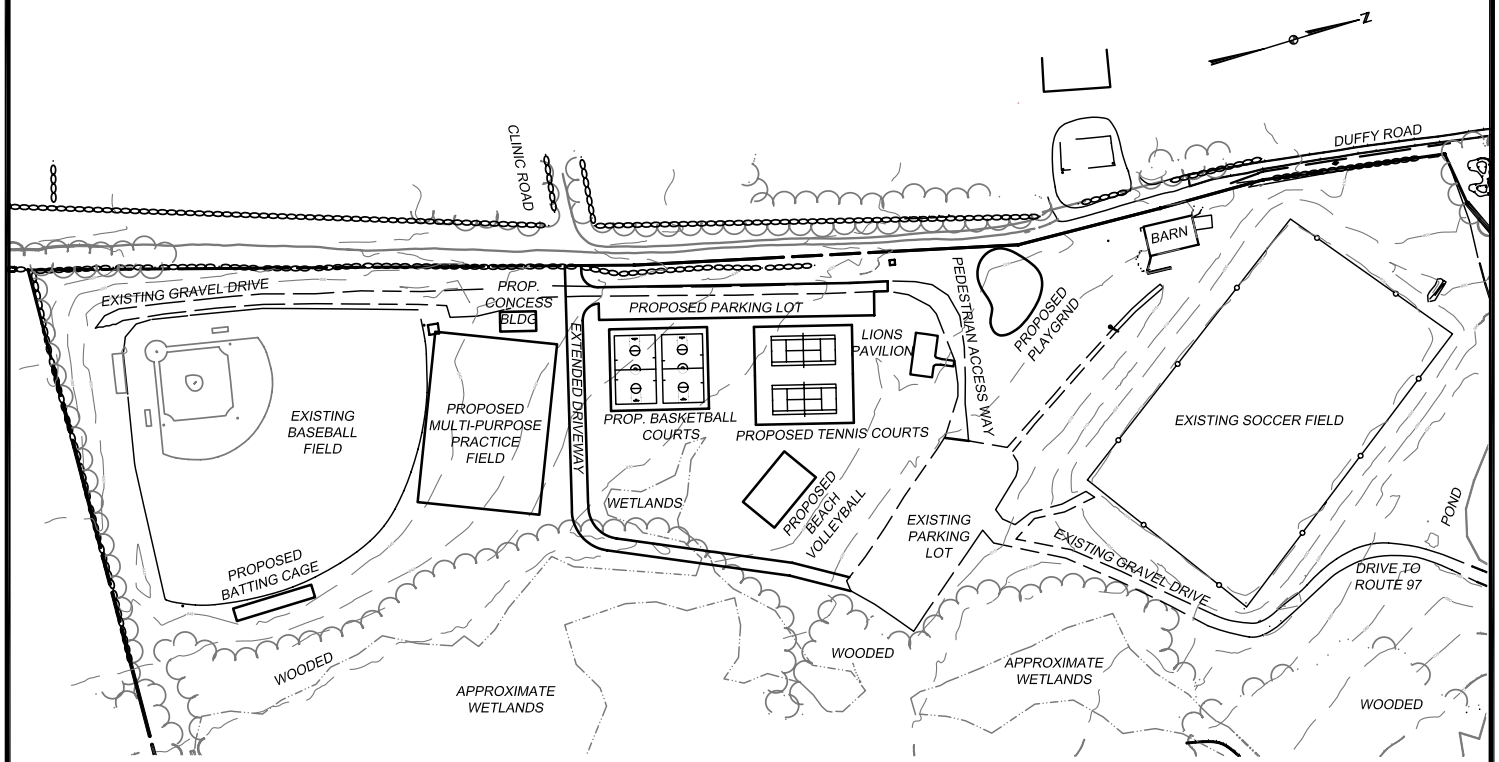CONCEPTUAL DEVELOPMENT PLAN
POMFRET RECREATION PARK
HAMPTON ROAD (ROUTE 197) - POMFRET, CT.
BY: J & D CIVIL ENGINEERS, LLC
APRIL 2009